
When printed correctly, at A1, this line will measure 100mm at full size

CHECK PRINTED SIZE

When printed correctly, at A1, this line will measure 100mm at full size

JOSH STEELE
Architectural Services

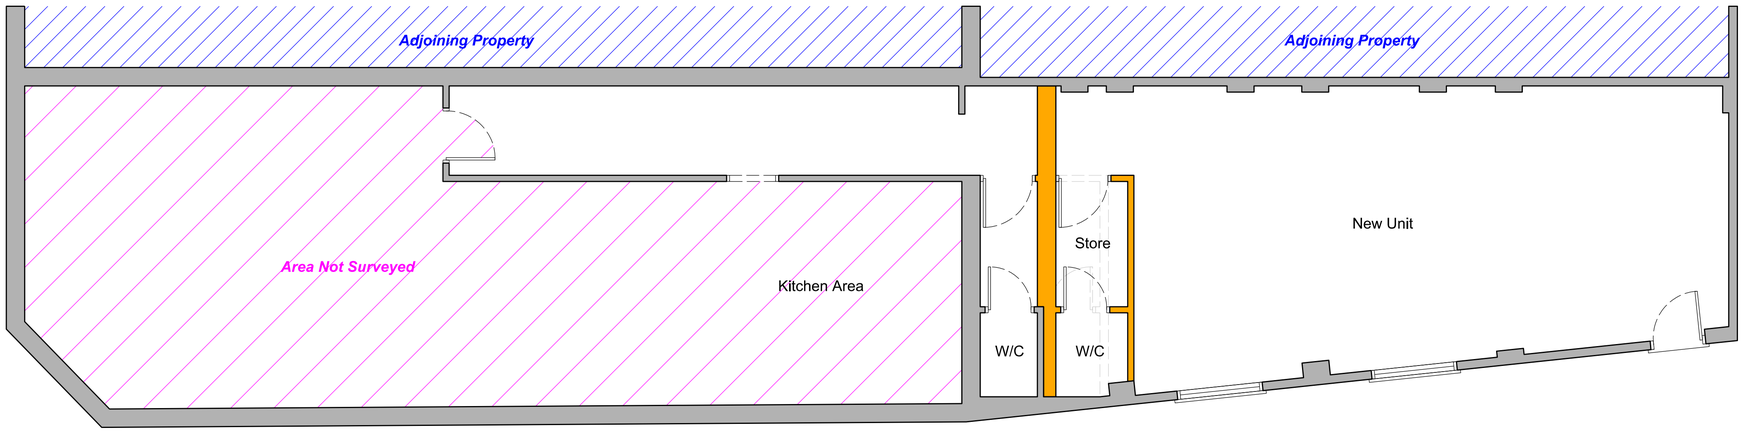


Proposed Ground Floor Plan - Unit A


Internal Area = 87m2

Proposed Ground Floor Plan - Unit B

Internal Area = 50m2

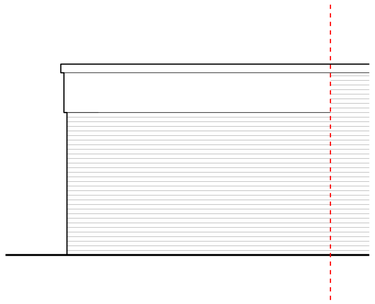

Proposed Rear Elevation

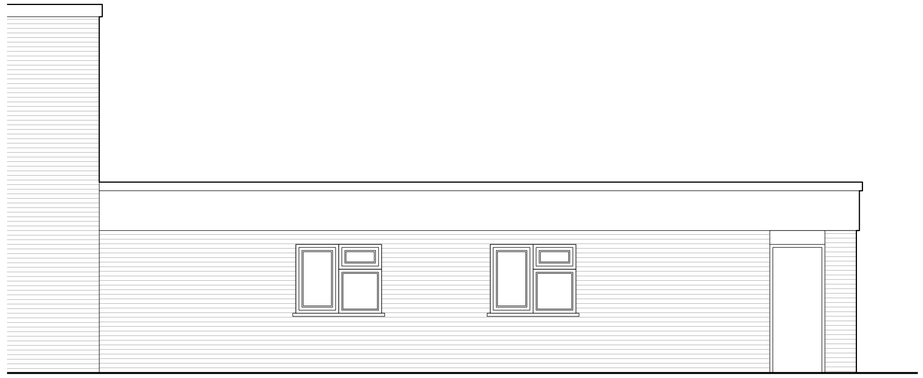

Proposed Side Elevation

182 Barton Street | Proposed Sub Division | ***Planning Permission***

Proposed Floor Plan and Elevations | **Date: Jan 2025** | **Scale: 1/50 @ A1** | **Drawing No: 7015 / PL04**

Subject to correct printing. See top left.